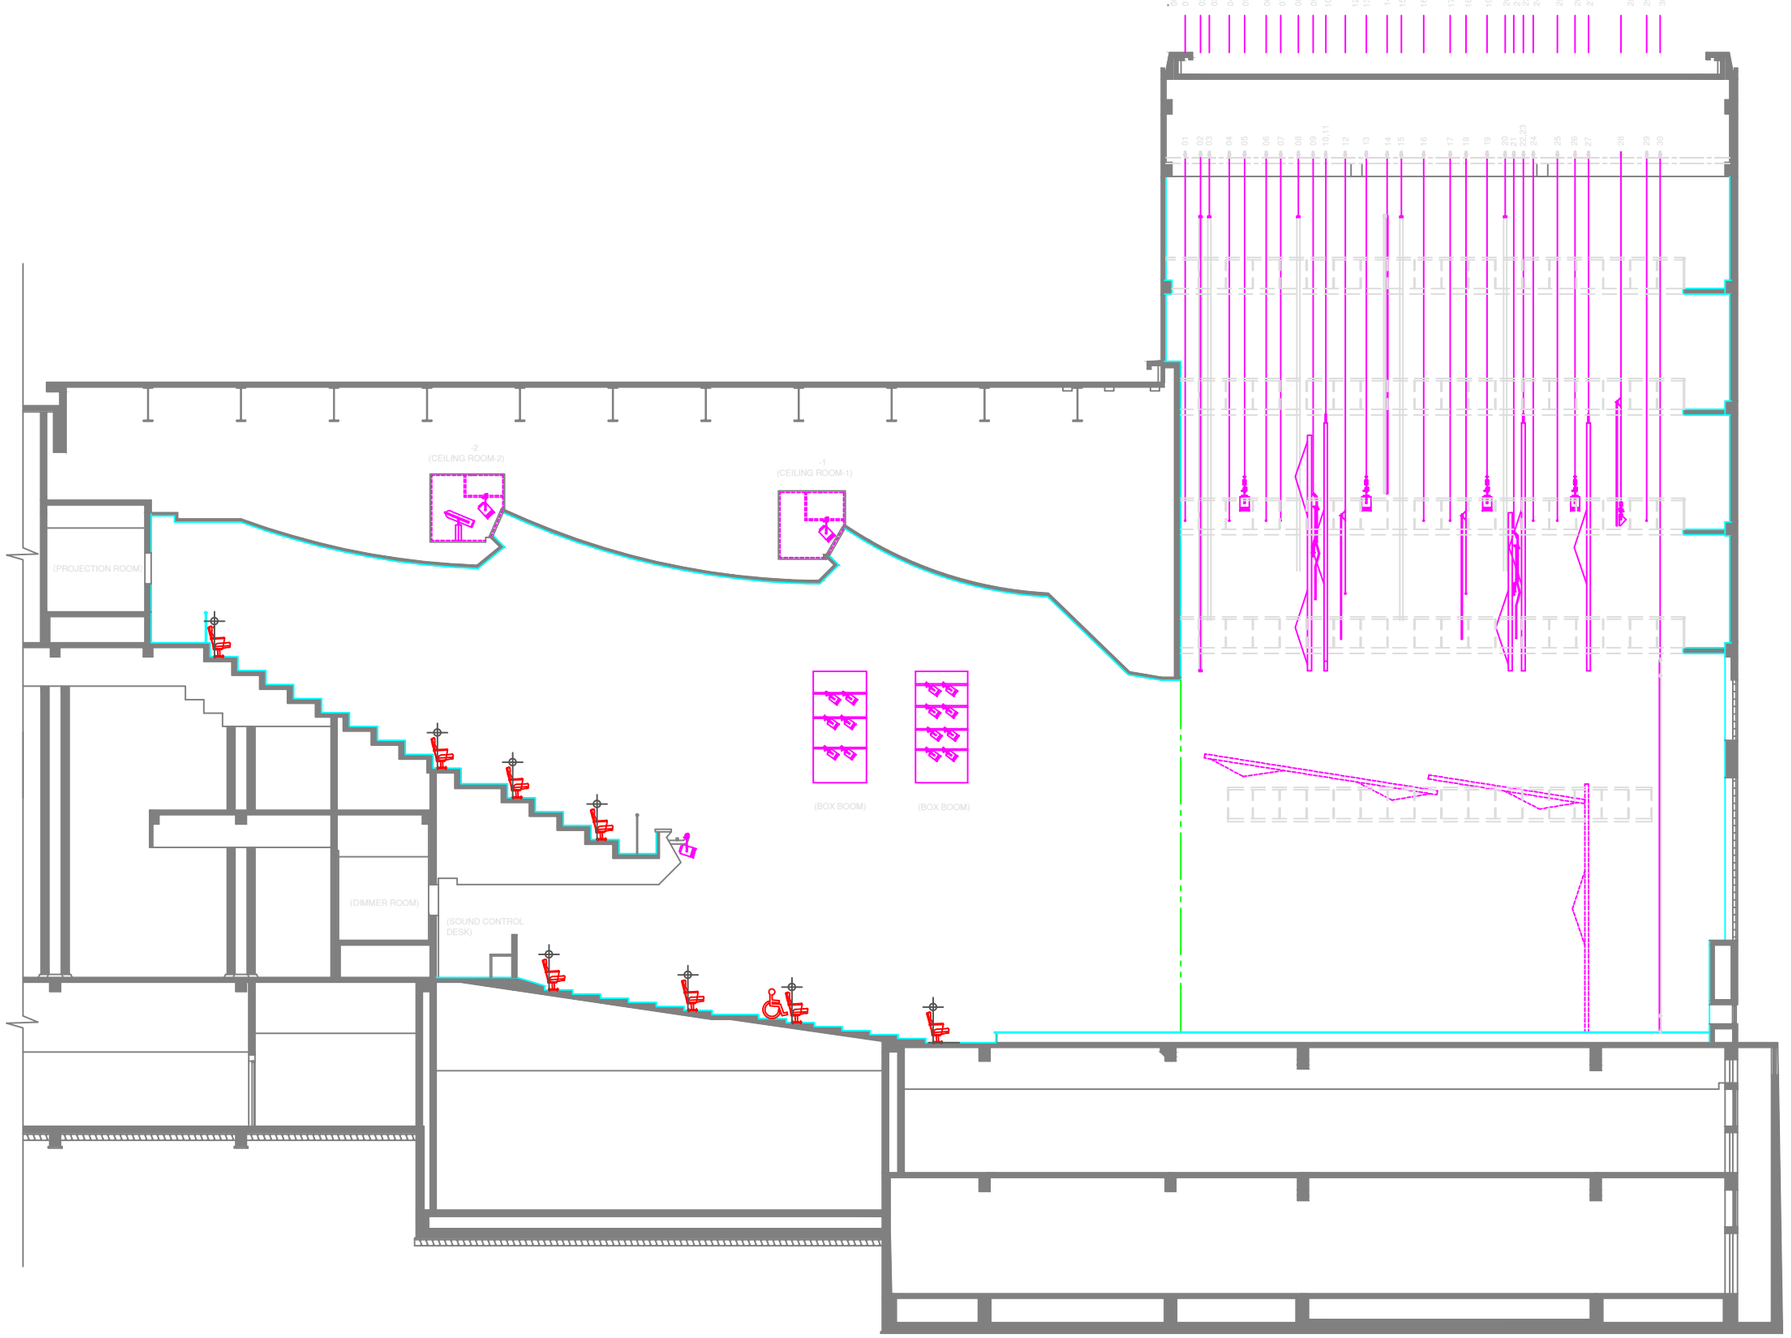

THEATRE	PLATE TITLE	SECTION	DATE	30 NOV. 2014	REVISIONS / SI/AI DATE / DESCRIPTION	SHEET NO.
GRAND PERFORMANCE HALL, BUCHEON CITIZEN'S HALL	CAD FILE	BUCHEON-G	SCALE	1 / 100	DRAWN BY: MIRYOUNG PARK	BCG-S-A1

This plan has been drawn according to the Korean Theatre CAD Standards 2015 version-01 under the Facilities Database Project of: KOCACA.